# T-Rail Top & 2"x3.5" Bottom W/Colonial Pickets
# Product Evaluation Report – PER-12049

**WWR-T42-C6**

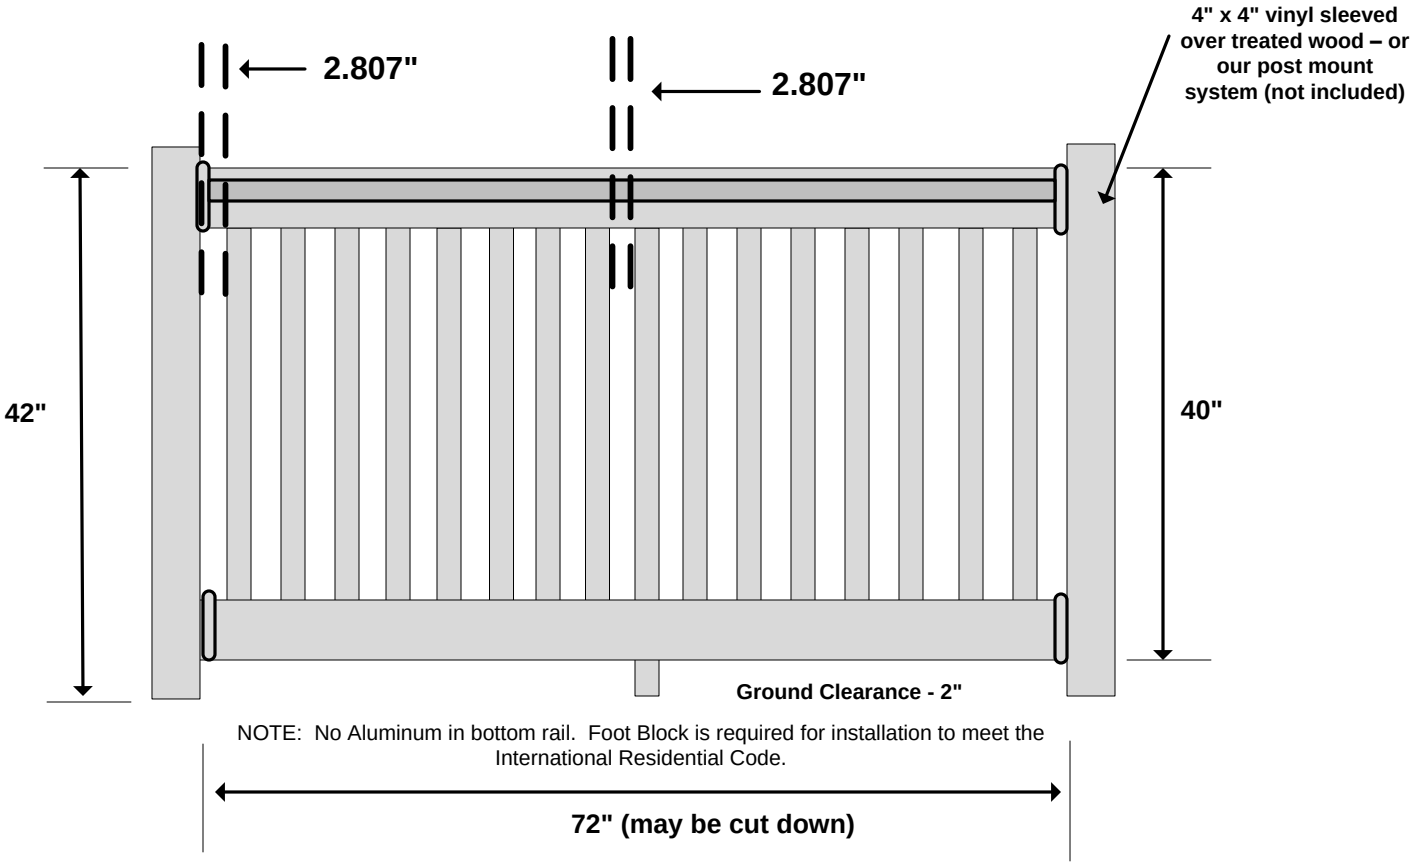
2.807"
2.807"
4" x 4" vinyl sleeved over treated wood – or our post mount system (not included)
42"
40"
Ground Clearance - 2"
NOTE: No Aluminum in bottom rail. Foot Block is required for installation to meet the International Residential Code.
72" (may be cut down)

| Material per 72" wide panel | | | | | | | |
|---|---|---|---|---|---|---|---|
| 1 | Number of Panels | | | | | | |
| 1 | Top Rail - T-Rail | T-Rail Top - 72"* | | | | | |
| 1 | Bottom Rail | 2" x 3.5" x 72"* | | | | | |
| 1 | Aluminum Channel | Fits into the top rail | | | | | |
| 2 | Straight Bkts (Pairs) | T-Rail & 2" x 3.5" | | | | | |
| 16 | Pickets | Turned Spindle x 38"* | | | | | |
| 1 | 1.5" Foot Block | 1.5" Foot block with trim | | | | | |
| | | | | | | | |
| | *Actual Measurements may vary | | | | | | |
| | | | | | | | |